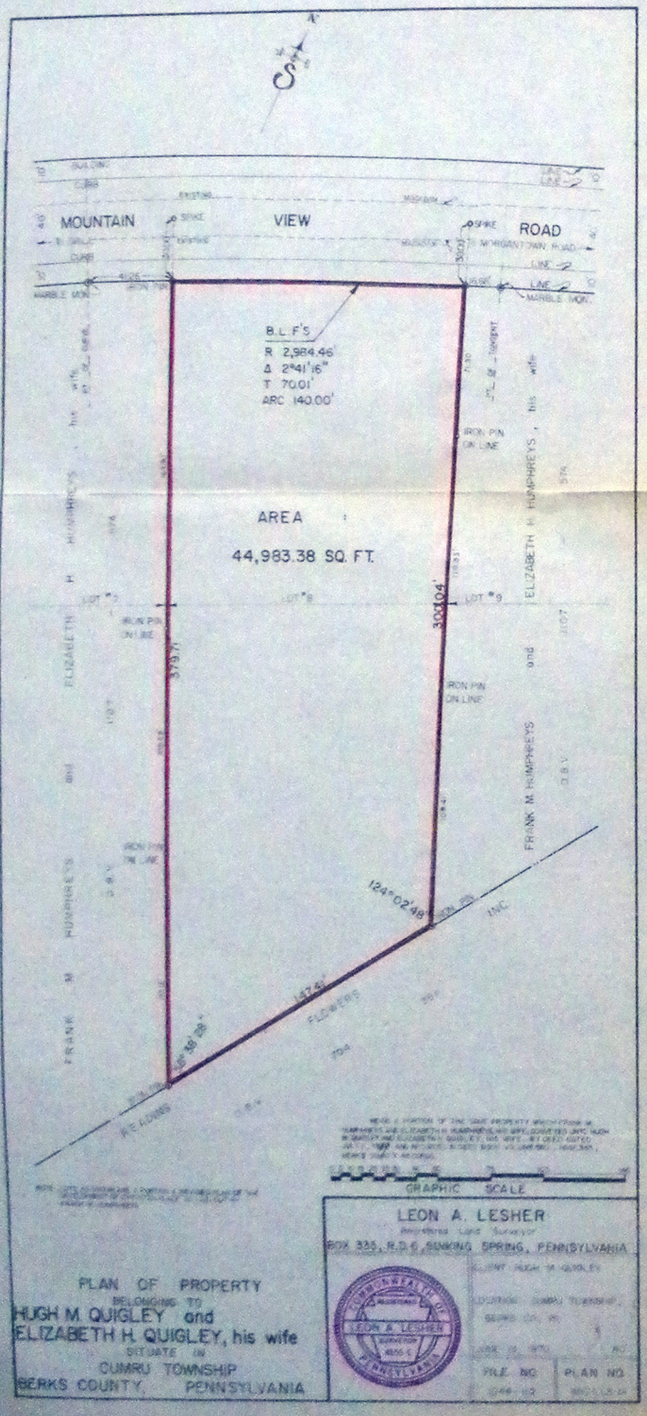
MOUNTAIN VIEW ROAD
B.L.F'S
R 2,984.46'
Δ 2°41'16"
T 70.01'
ARC 140.00'
AREA
44,983.38 SQ. FT.
300.04'
379.1'
IRON PIN ON LINE
FRANK M. HUMPHREYS
ELIZABETH H. HUMPHREYS
124°02'48"
147.6'
FLOWERS
GRAPHIC SCALE
LEON A. LESHER
Registered Land Surveyor
BOX 335, R.D.6, SINKING SPRING, PENNSYLVANIA
COMMONWEALTH OF PENNSYLVANIA
REGISTERED
LEON A. LESHER
SURVEYOR
PLAN OF PROPERTY
BELONGING TO
HUGH M. QUIGLEY and
ELIZABETH H. QUIGLEY, his wife
SITUATE IN
CUMRU TOWNSHIP
BERKS COUNTY PENNSYLVANIA

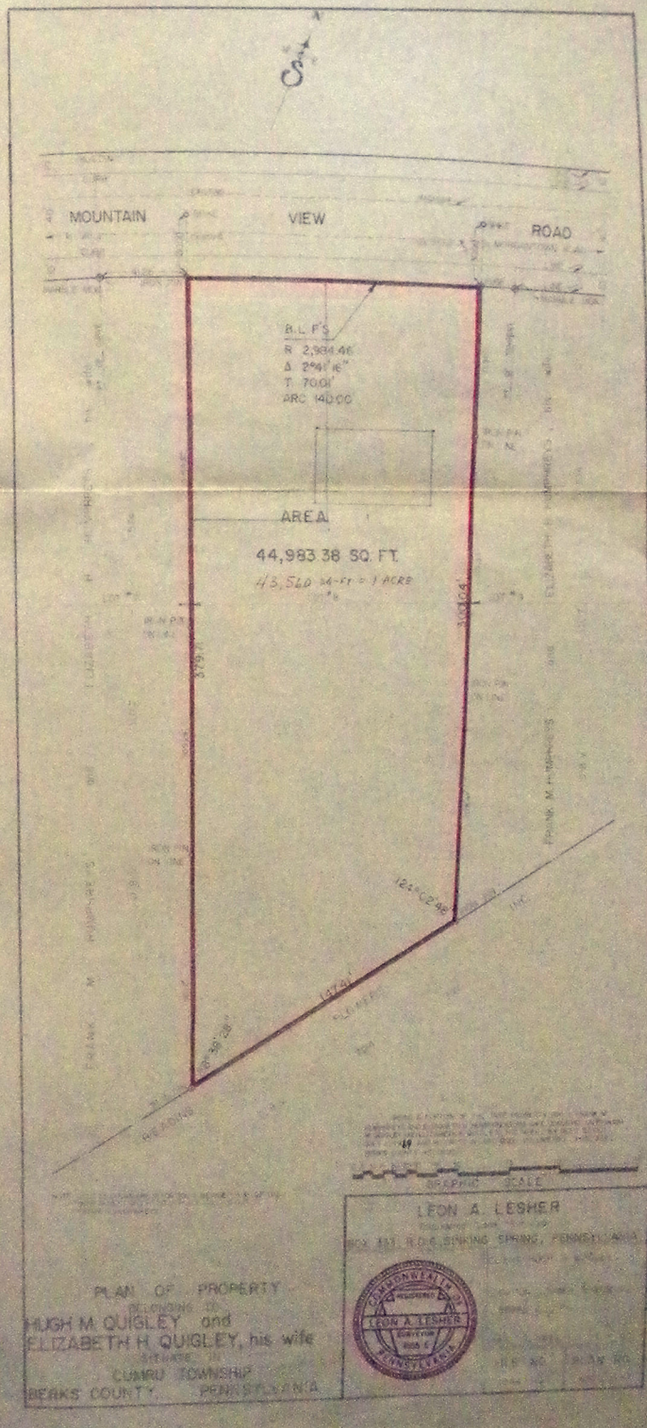
MOUNTAIN VIEW ROAD
B.L.F'S
R 2,984.46'
Δ 2°41'16"
T 70.01'
ARC 140.00'
AREA
44,983.38 SQ. FT.
43,560 SQ. FT. = 1 ACRE
300.04'
379.1'
124°02'48"
147.6'
GRAPHIC SCALE
LEON A. LESHER
BOX 335, R.D.6, SINKING SPRING, PENNSYLVANIA
COMMONWEALTH OF PENNSYLVANIA
REGISTERED
LEON A. LESHER
SURVEYOR
PLAN OF PROPERTY
BELONGING TO
HUGH M. QUIGLEY and
ELIZABETH H. QUIGLEY, his wife
SITUATE IN
CUMRU TOWNSHIP
BERKS COUNTY PENNSYLVANIA